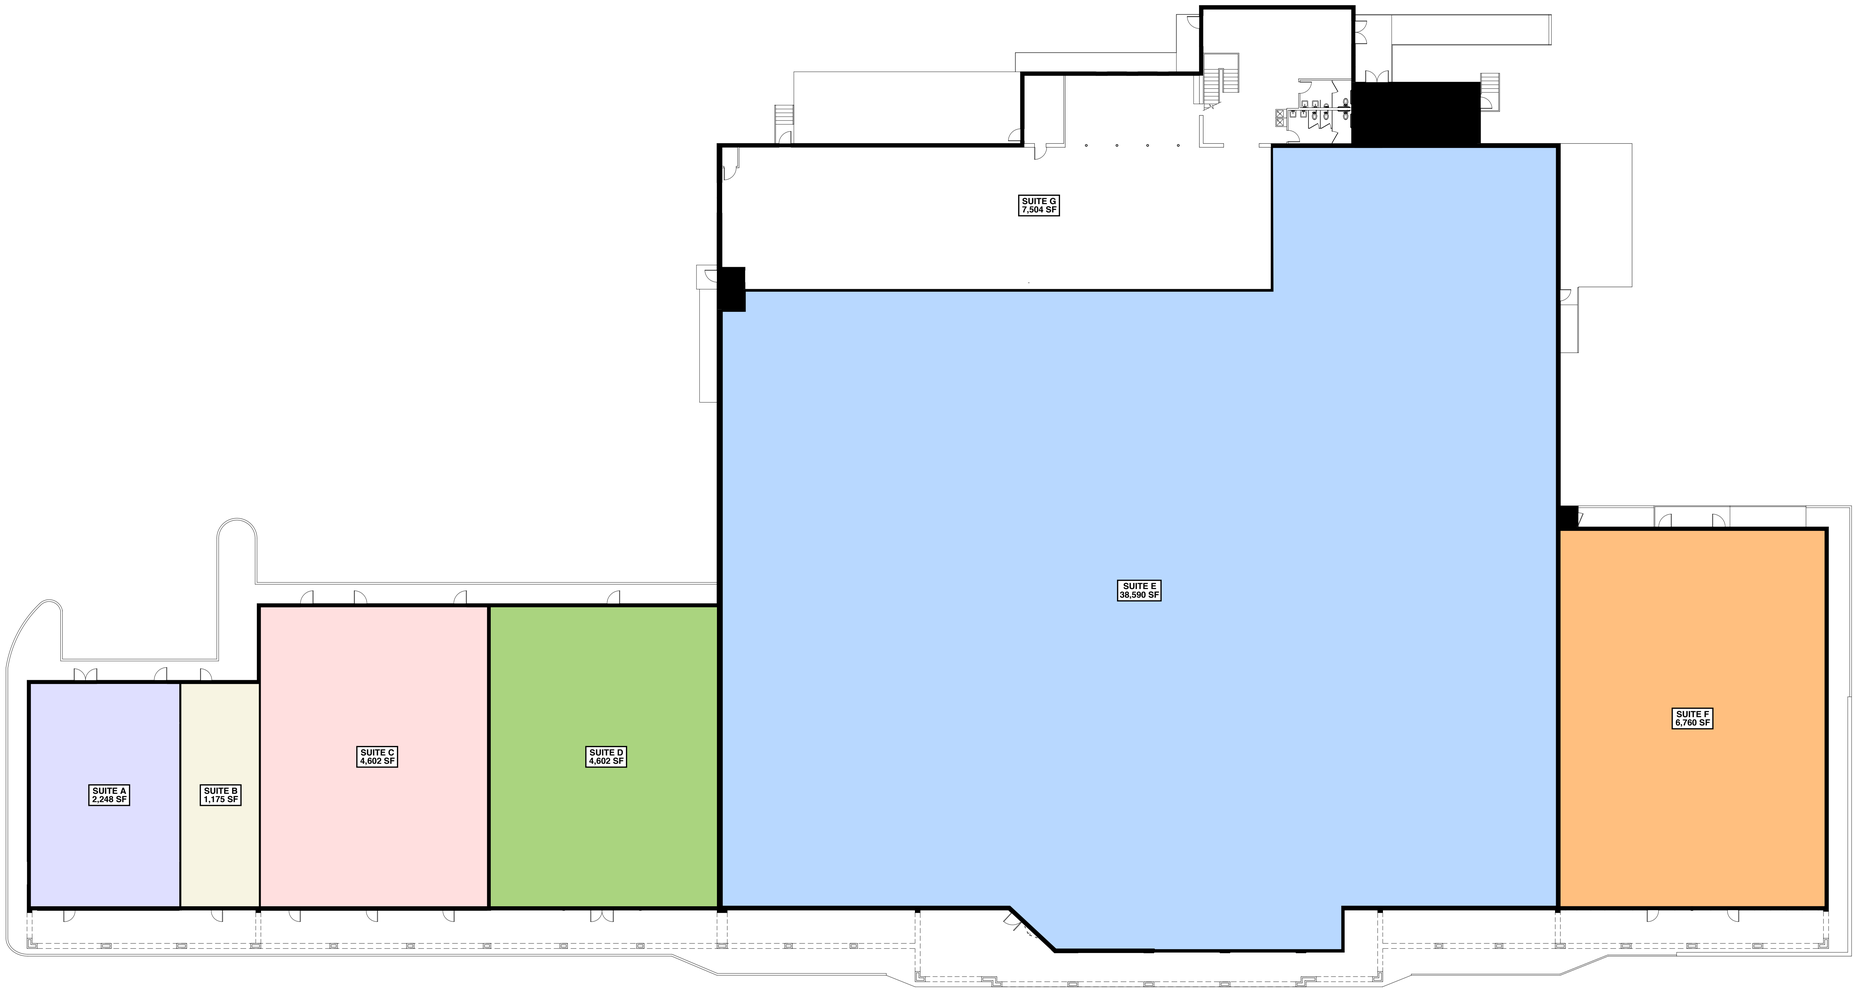

SCHOEL • MARKLAND
ARCHITECTURE

107B CLINTON AVE. W
HUNTSVILLE, AL 35801
256.585.3317
JUSTIN@SCHOELMARKLAND.COM
WWW.SCHOELMARKLAND.COM

A NEW TENANT MAP FOR:

MEADOWBROOK PLACE

SOUTH MEMORIAL PARKWAY
HUNTSVILLE, ALABAMA

3.9.26	For Review

3.9.26

NOT FOR CONSTRUCTION

THESE DRAWINGS ARE, THE PROPERTY OF SCHOEL MARKLAND ARCHITECTURE L.L.C. AND SHALL NOT BE USED OR REPRODUCED WITHOUT WRITTEN APPROVAL FROM THE ARCHITECT.

SHEET NO.